DO NOT SCALE

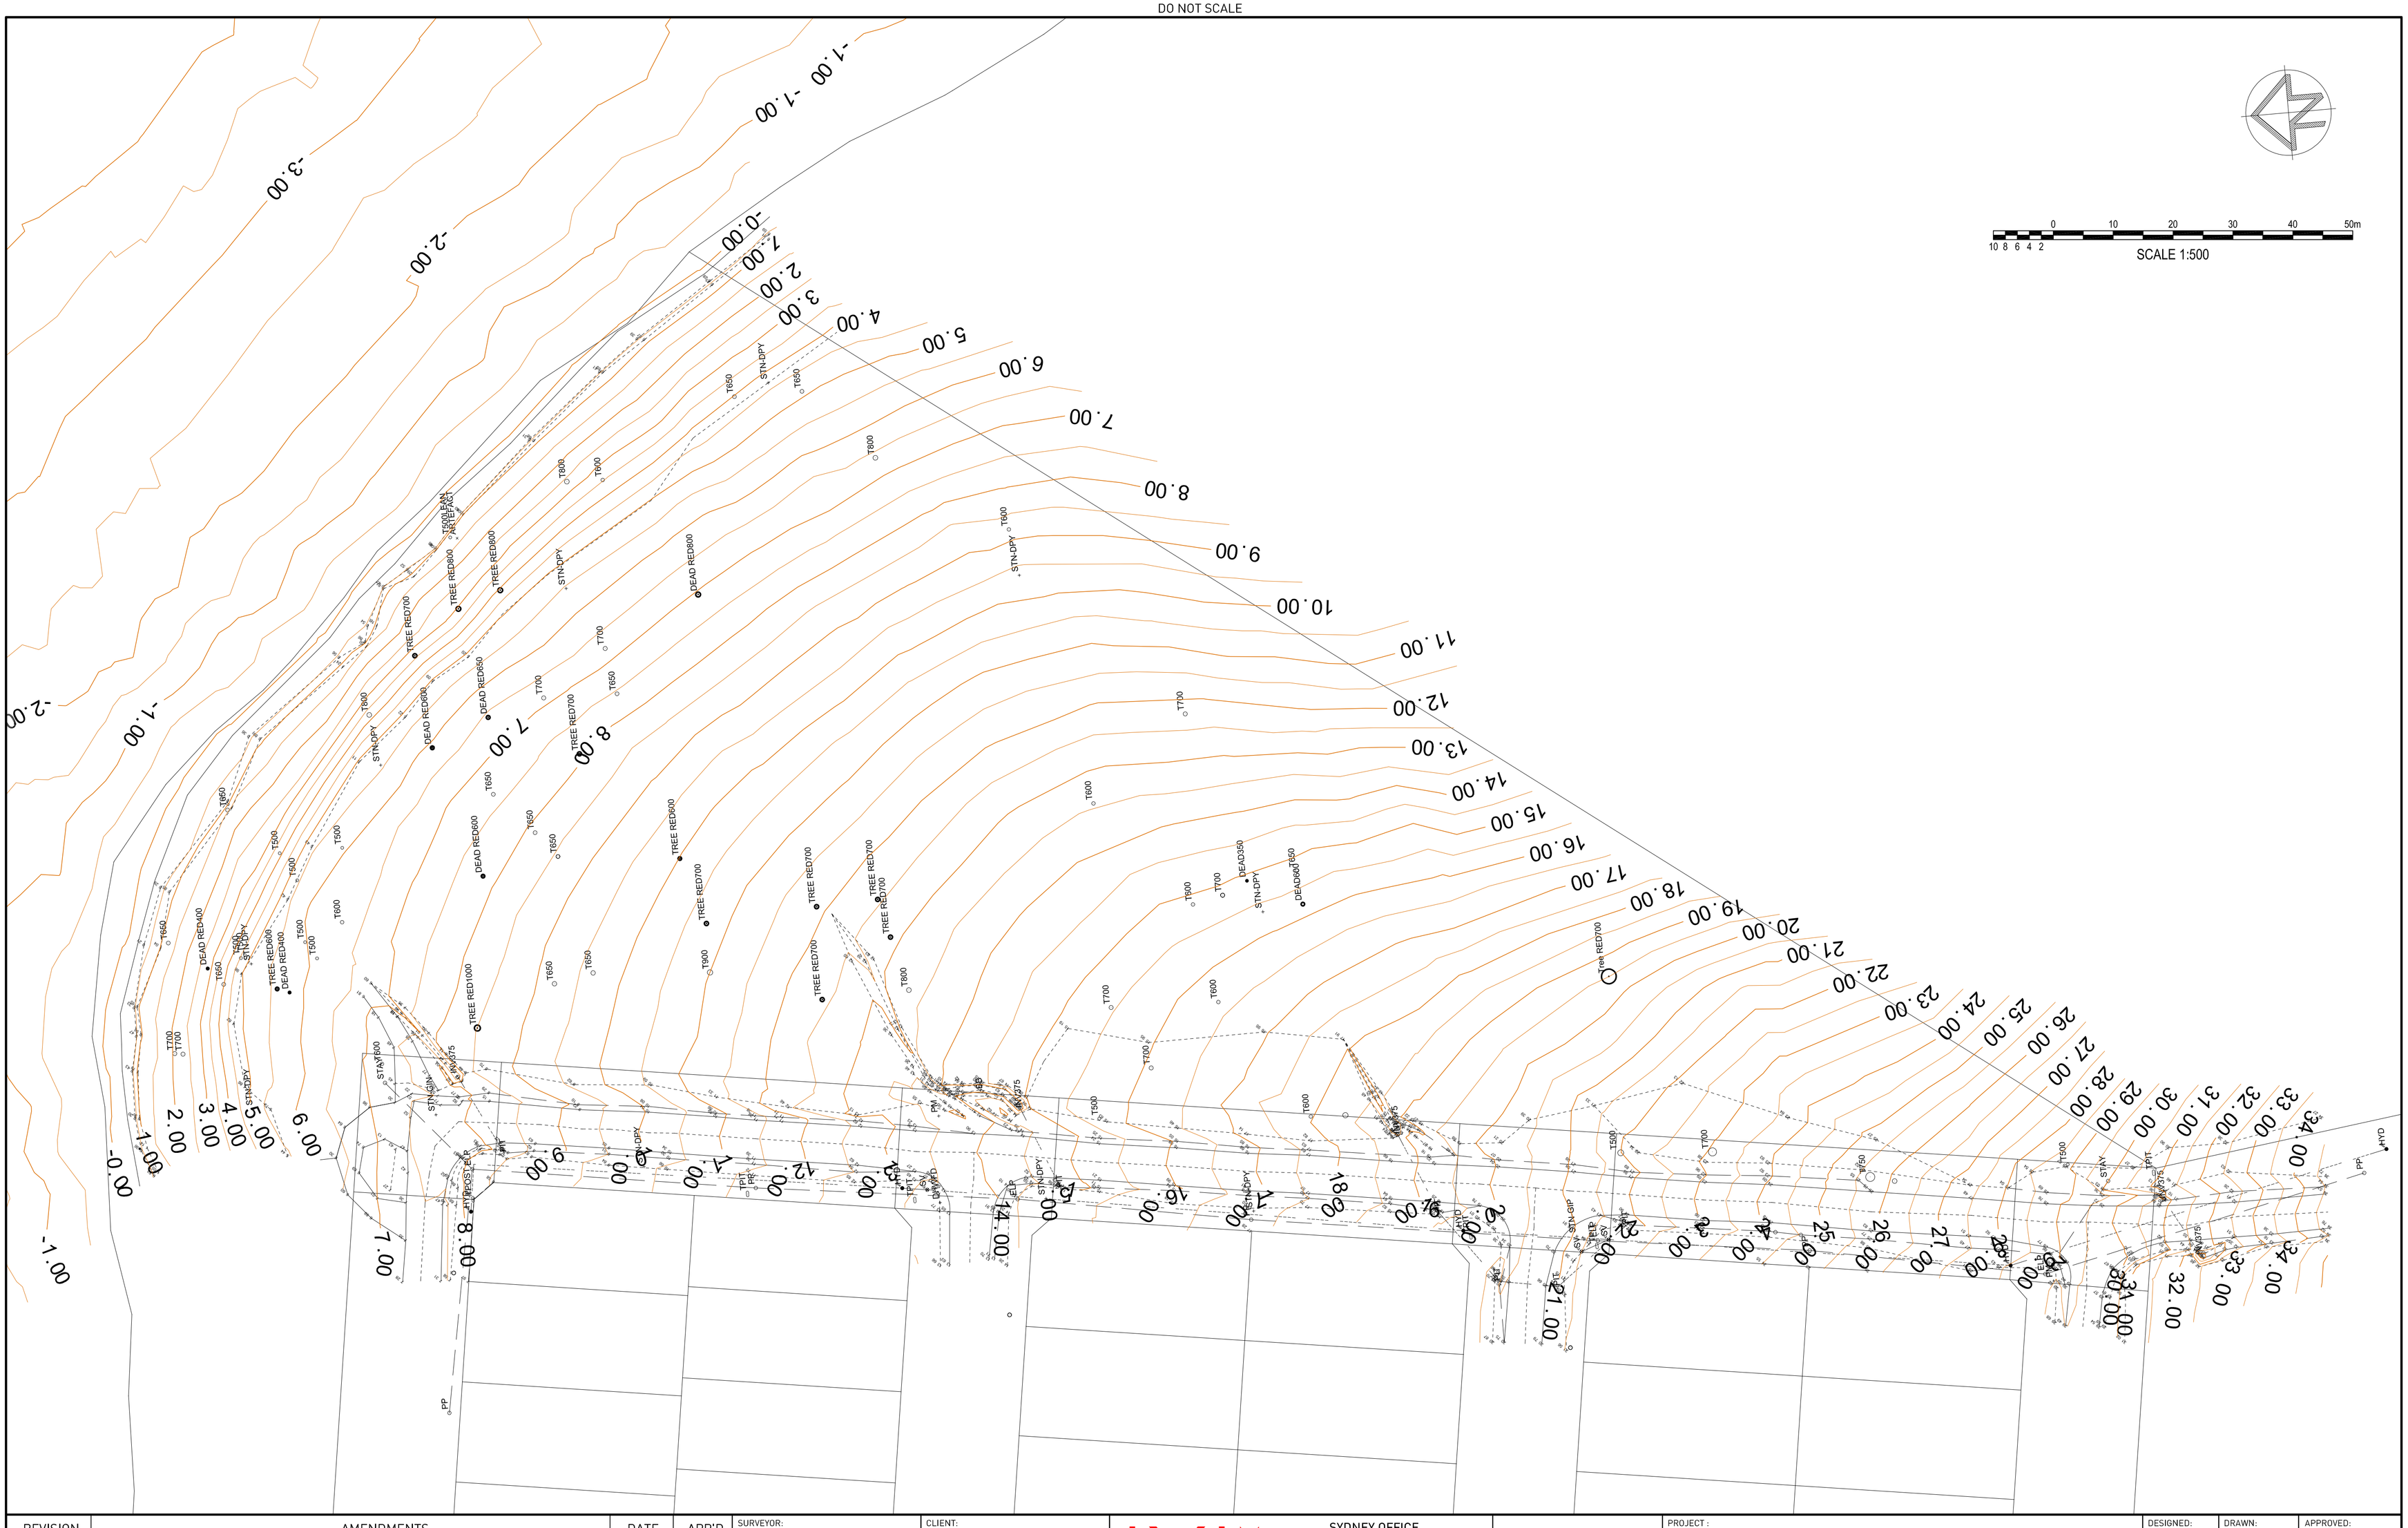

REVISION	AMENDMENTS	DATE	APP'D

SURVEYOR:

DATE OF SURVEY:

ORIGIN:

HEIGHT OF DATUM:

HORIZONTAL DATUM:

CLIENT:

MIENGINEERS

SYDNEY OFFICE
83 - 89 Renwick Street, Redfern 2016
Tel (02) 8396 6565 Fax (02) 8396 6564

SOUTH COAST OFFICE
49 Berry Street, Nowra NSW 2541
Tel (02) 44 230 566 Fax (02) 44 233 228

E : info@miengineers.com
W : www.miengineers.com

THIS DRAWING AND THE CONCEPTS CONTAINED THEREIN ARE THE PROPERTY OF MI ENGINEERS. NO UNAUTHORISED COPYING IS PERMITTED. NOTHING IS TO BE CONSTRUCTED BASED ON THIS DRAWING, OR PART OF THIS DRAWING, WITHOUT THE WRITTEN PERMISSION OF MI ENGINEERS. DRAWINGS TO BE READ IN CONJUNCTION WITH OTHER RELATED DESIGN DOCUMENTATION.

PROJECT :

DRAWING NAME:

DESIGNED:	DRAWN:	APPROVED:
SHEET SIZE: A1	SCALE:	DATE:
DRAWING NUMBER:		REVISION: